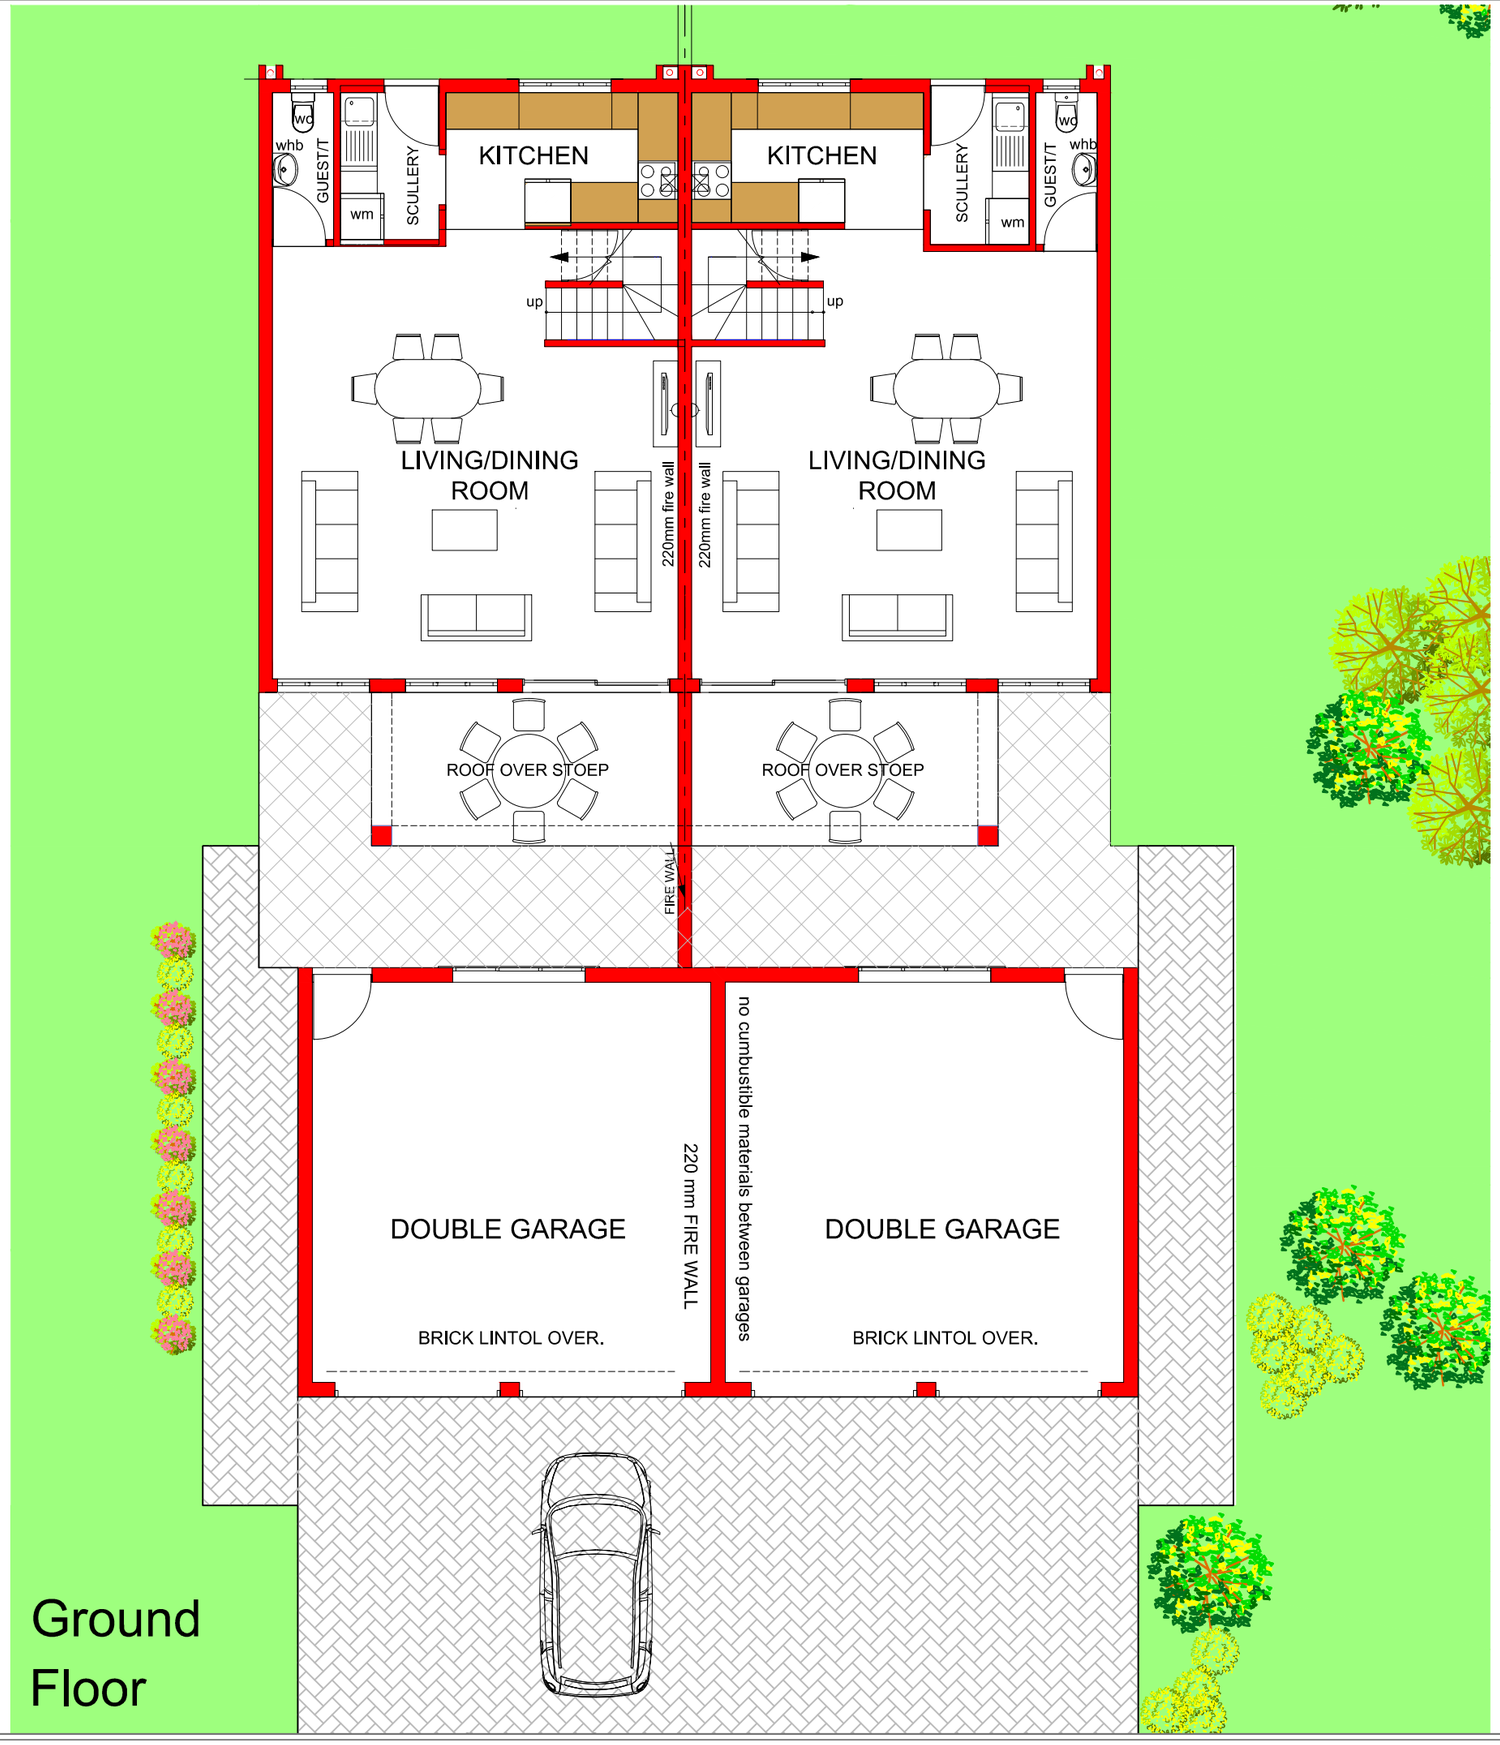

Ground Floor

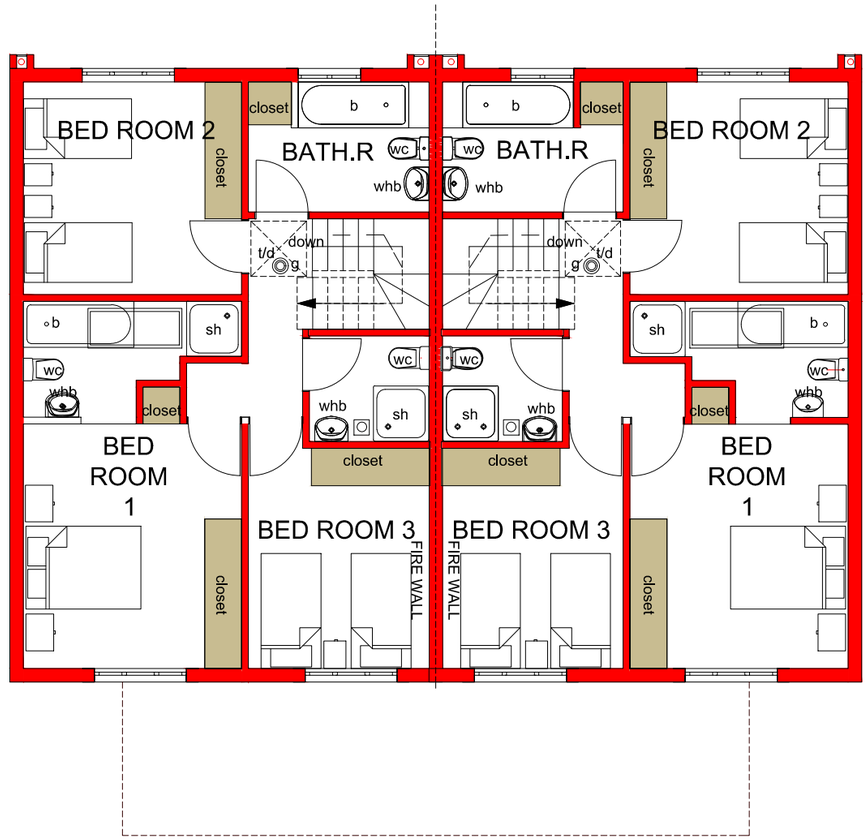

First Floor

Double Storey Unit

SCALE 1:100

Area	
Garage	47,91m^2
Patio	12,77m^2
Ground Floor	69,64m^2
First Floor	66,27m^2

INDIGO ORANGE ARCHITECTURE & DESIGN PRACTICE
P O Box 74101
Lynnwood Ridge PTA
0400
sacap 2455
Cell: 079 037 1267
Fax: 086 590 5904
E-mail: indigo-orange@hotmail.com

Copyright vests in indigo orange architecture & design practice.

PROJECT: WILLOW PARK MANOR

ERF NO.:

TOWNSHIP: WILLOW PARK MANOR EXT 61

DRAWN:-	GN	SCALE:-	1:100
DATE:-	17/04/2017	SHEET:-	A3
		CHECKED:-	SM

DRAWING TITLE:- Proposed Double Storey Unit

DRAWING N HV/U/001/000 REV 00

Project Number